




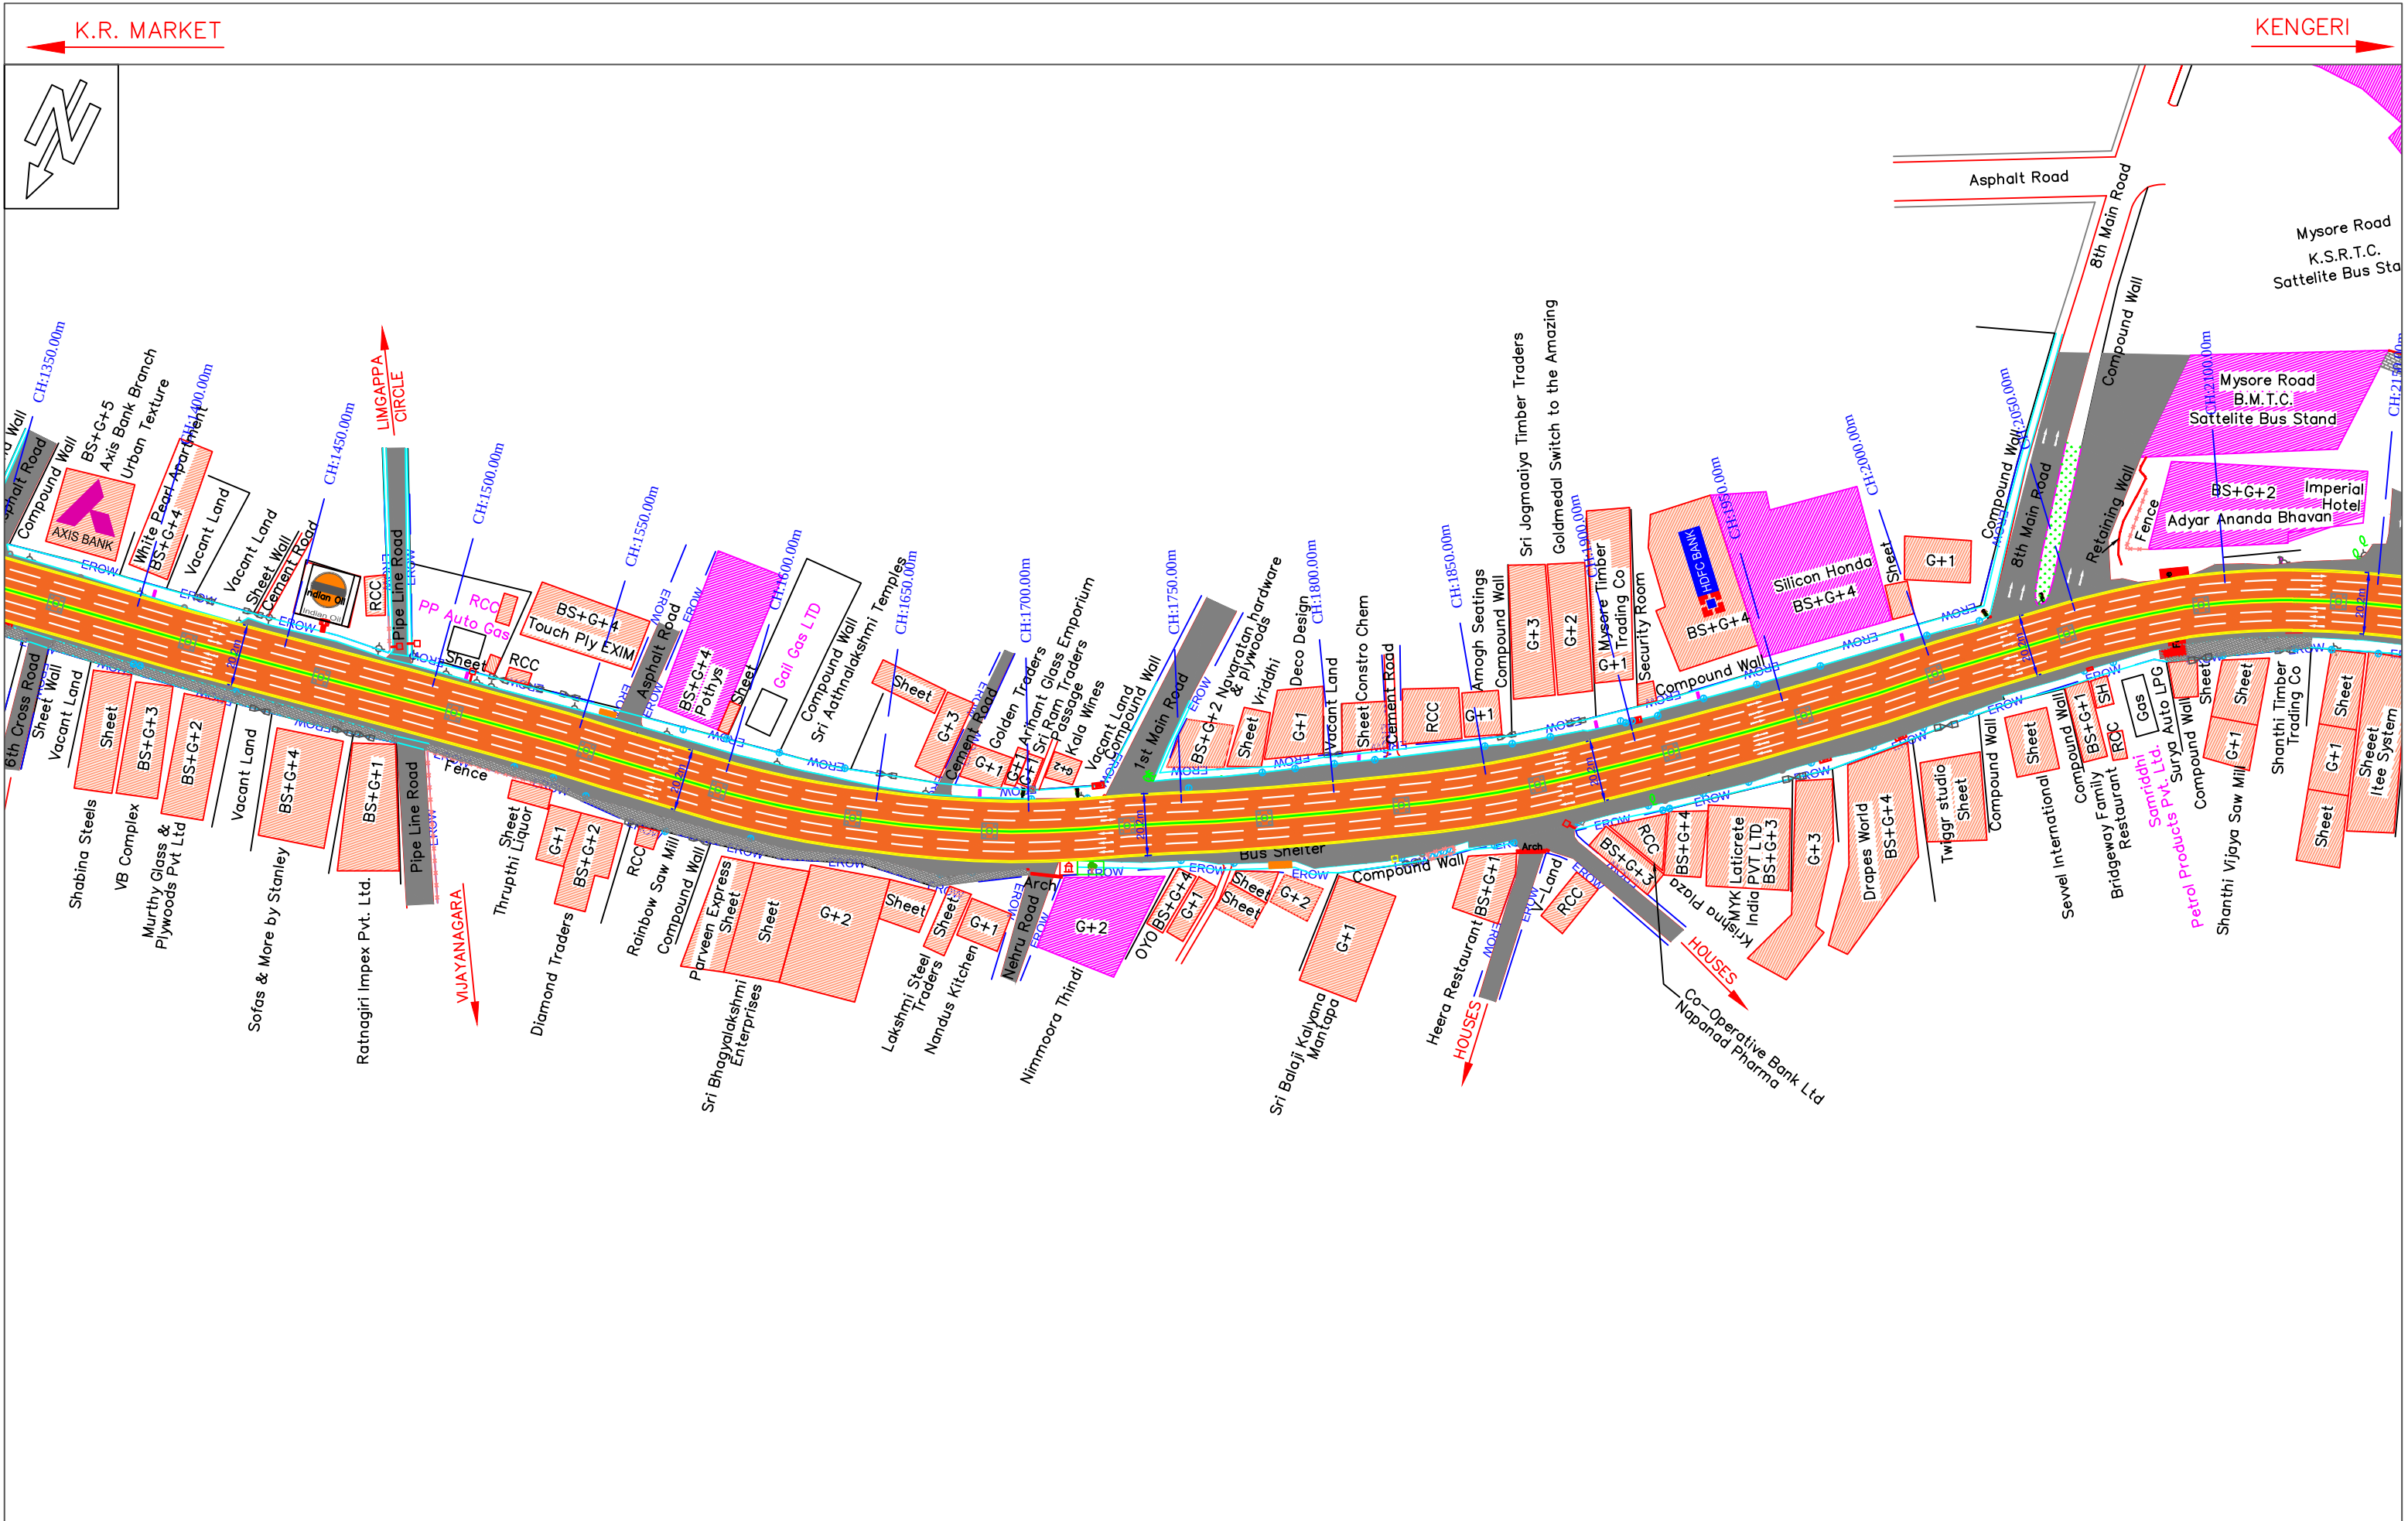


CLIENT: BENGALURU SMART INFRASTRUCTURE LIMITED (B-SMILE) #30/1,Thimmaiah Road, Miller Tank Bund Area, Vasantha Nagar, Bengaluru - 560051.		CONSULTANTS: Siddi Shakthi Projects No.93/31, Asha Nivas, TG Layout, Ittamadu, Banashankari 3rd Stage, Hosakerehalli Post,Bengaluru - 560085. Phone No : + 91 80 43008989 Email: ssprj2001@gmail.com		PROJECT: Construction of Proposed Elevated Corridor from Sirsi Circle to Nayandahalli on Mysuru Road		TITLE : CONCEPT AND ALIGNMENT PLAN	
				DRAWING NO : SSP/DWG/PRJ/2025-26/19-7		DATE: 23-01-2026	SCALE = 1 : 2000
						SHEET NO : 3 OF 7	
☐ INFORMATION		☐ PRELIMINARY		☒ DRAFT		☐ APPROVAL	☐ TENDER
						☐ CONSTRUCTION	

K.R. MARKET


KENGERI



CLIENT: BENGALURU SMART INFRASTRUCTURE LIMITED (B-SMILE) #30/1,Thimmaiah Road, Miller Tank Bund Area, Vasantha Nagar, Bengaluru - 560051.		CONSULTANTS: Siddi Shakthi Projects No.93/31, Asha Nivas, TG Layout, Ittamadu, Banashankari 3rd Stage, Hosakerehalli Post,Bengaluru - 560085. Phone No : + 91 80 43008989 Email: ssprj2001@gmail.com		PROJECT: Construction of Proposed Elevated Corridor from Sirsi Circle to Nayandahalli on Mysuru Road		TITLE : CONCEPT AND ALIGNMENT PLAN	
DRAWING NO : SSP/DWG/PRJ/2025-26/19-7		DATE: 23-01-2026		SCALE = 1 : 2000		SHEET NO : 4 OF 7	
☐ INFORMATION		☐ PRELIMINARY		☒ DRAFT		☐ APPROVAL	
☐ TENDER		☐ CONSTRUCTION					

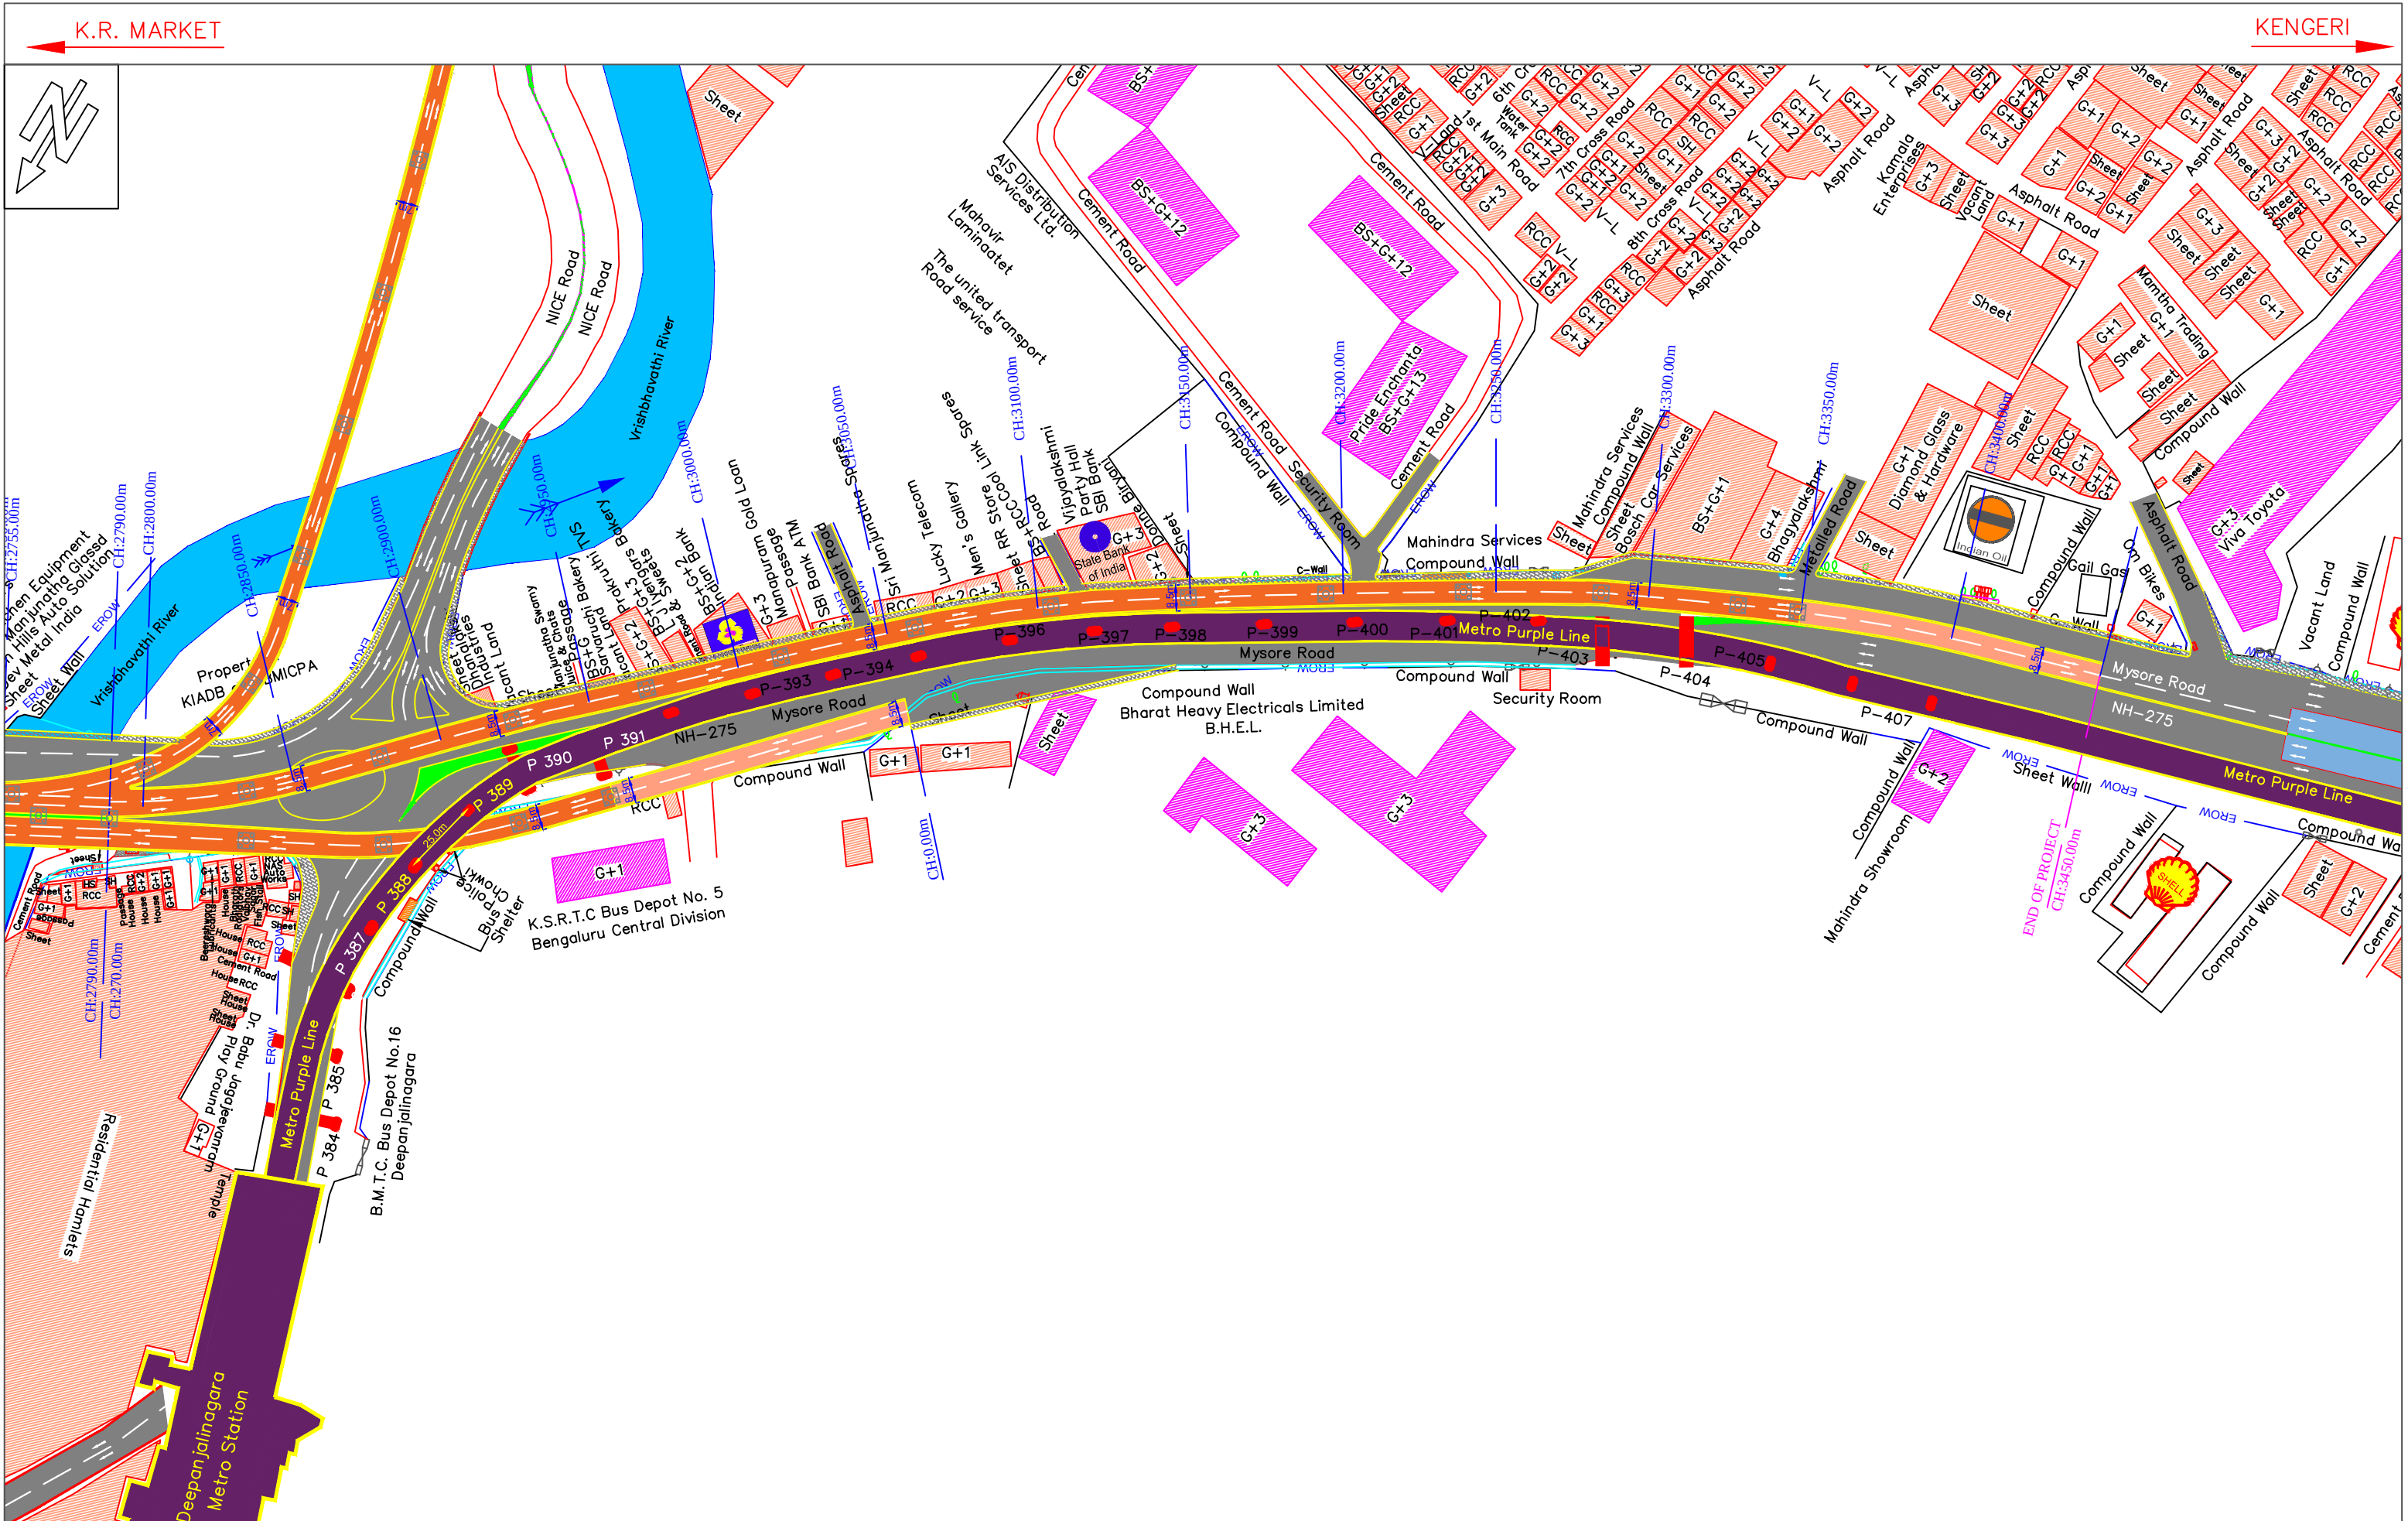


CLIENT:		CONSULTANTS:		PROJECT:		TITLE :		
 BENGALURU SMART INFRASTRUCTURE LIMITED (B-SMILE) #30/1,Thimmaiah Road, Miller Tank Bund Area, Vasantha Nagar, Bengaluru - 560051.		 Siddhi Shakthi Projects No.93/31, Asha Nivas, TG Layout, Ittamadu, Banashankari 3rd Stage, Hosakerehalli Post,Bengaluru - 560085. Phone No : + 91 80 43008989 Email: ssprj2001@gmail.com		Construction of Proposed Elevated Corridor from Sirsi Circle to Nayandahalli on Mysuru Road		CONCEPT AND ALIGNMENT PLAN		
						DRAWING NO : SSP/DWG/PRJ/2025-26/19-7	DATE: 23-01-2026	SCALE = 1 : 2000 SHEET NO : 5 OF 7
						☐ INFORMATION ☐ PRELIMINARY ☒ DRAFT ☐ APPROVAL ☐ TENDER ☐ CONSTRUCTION		

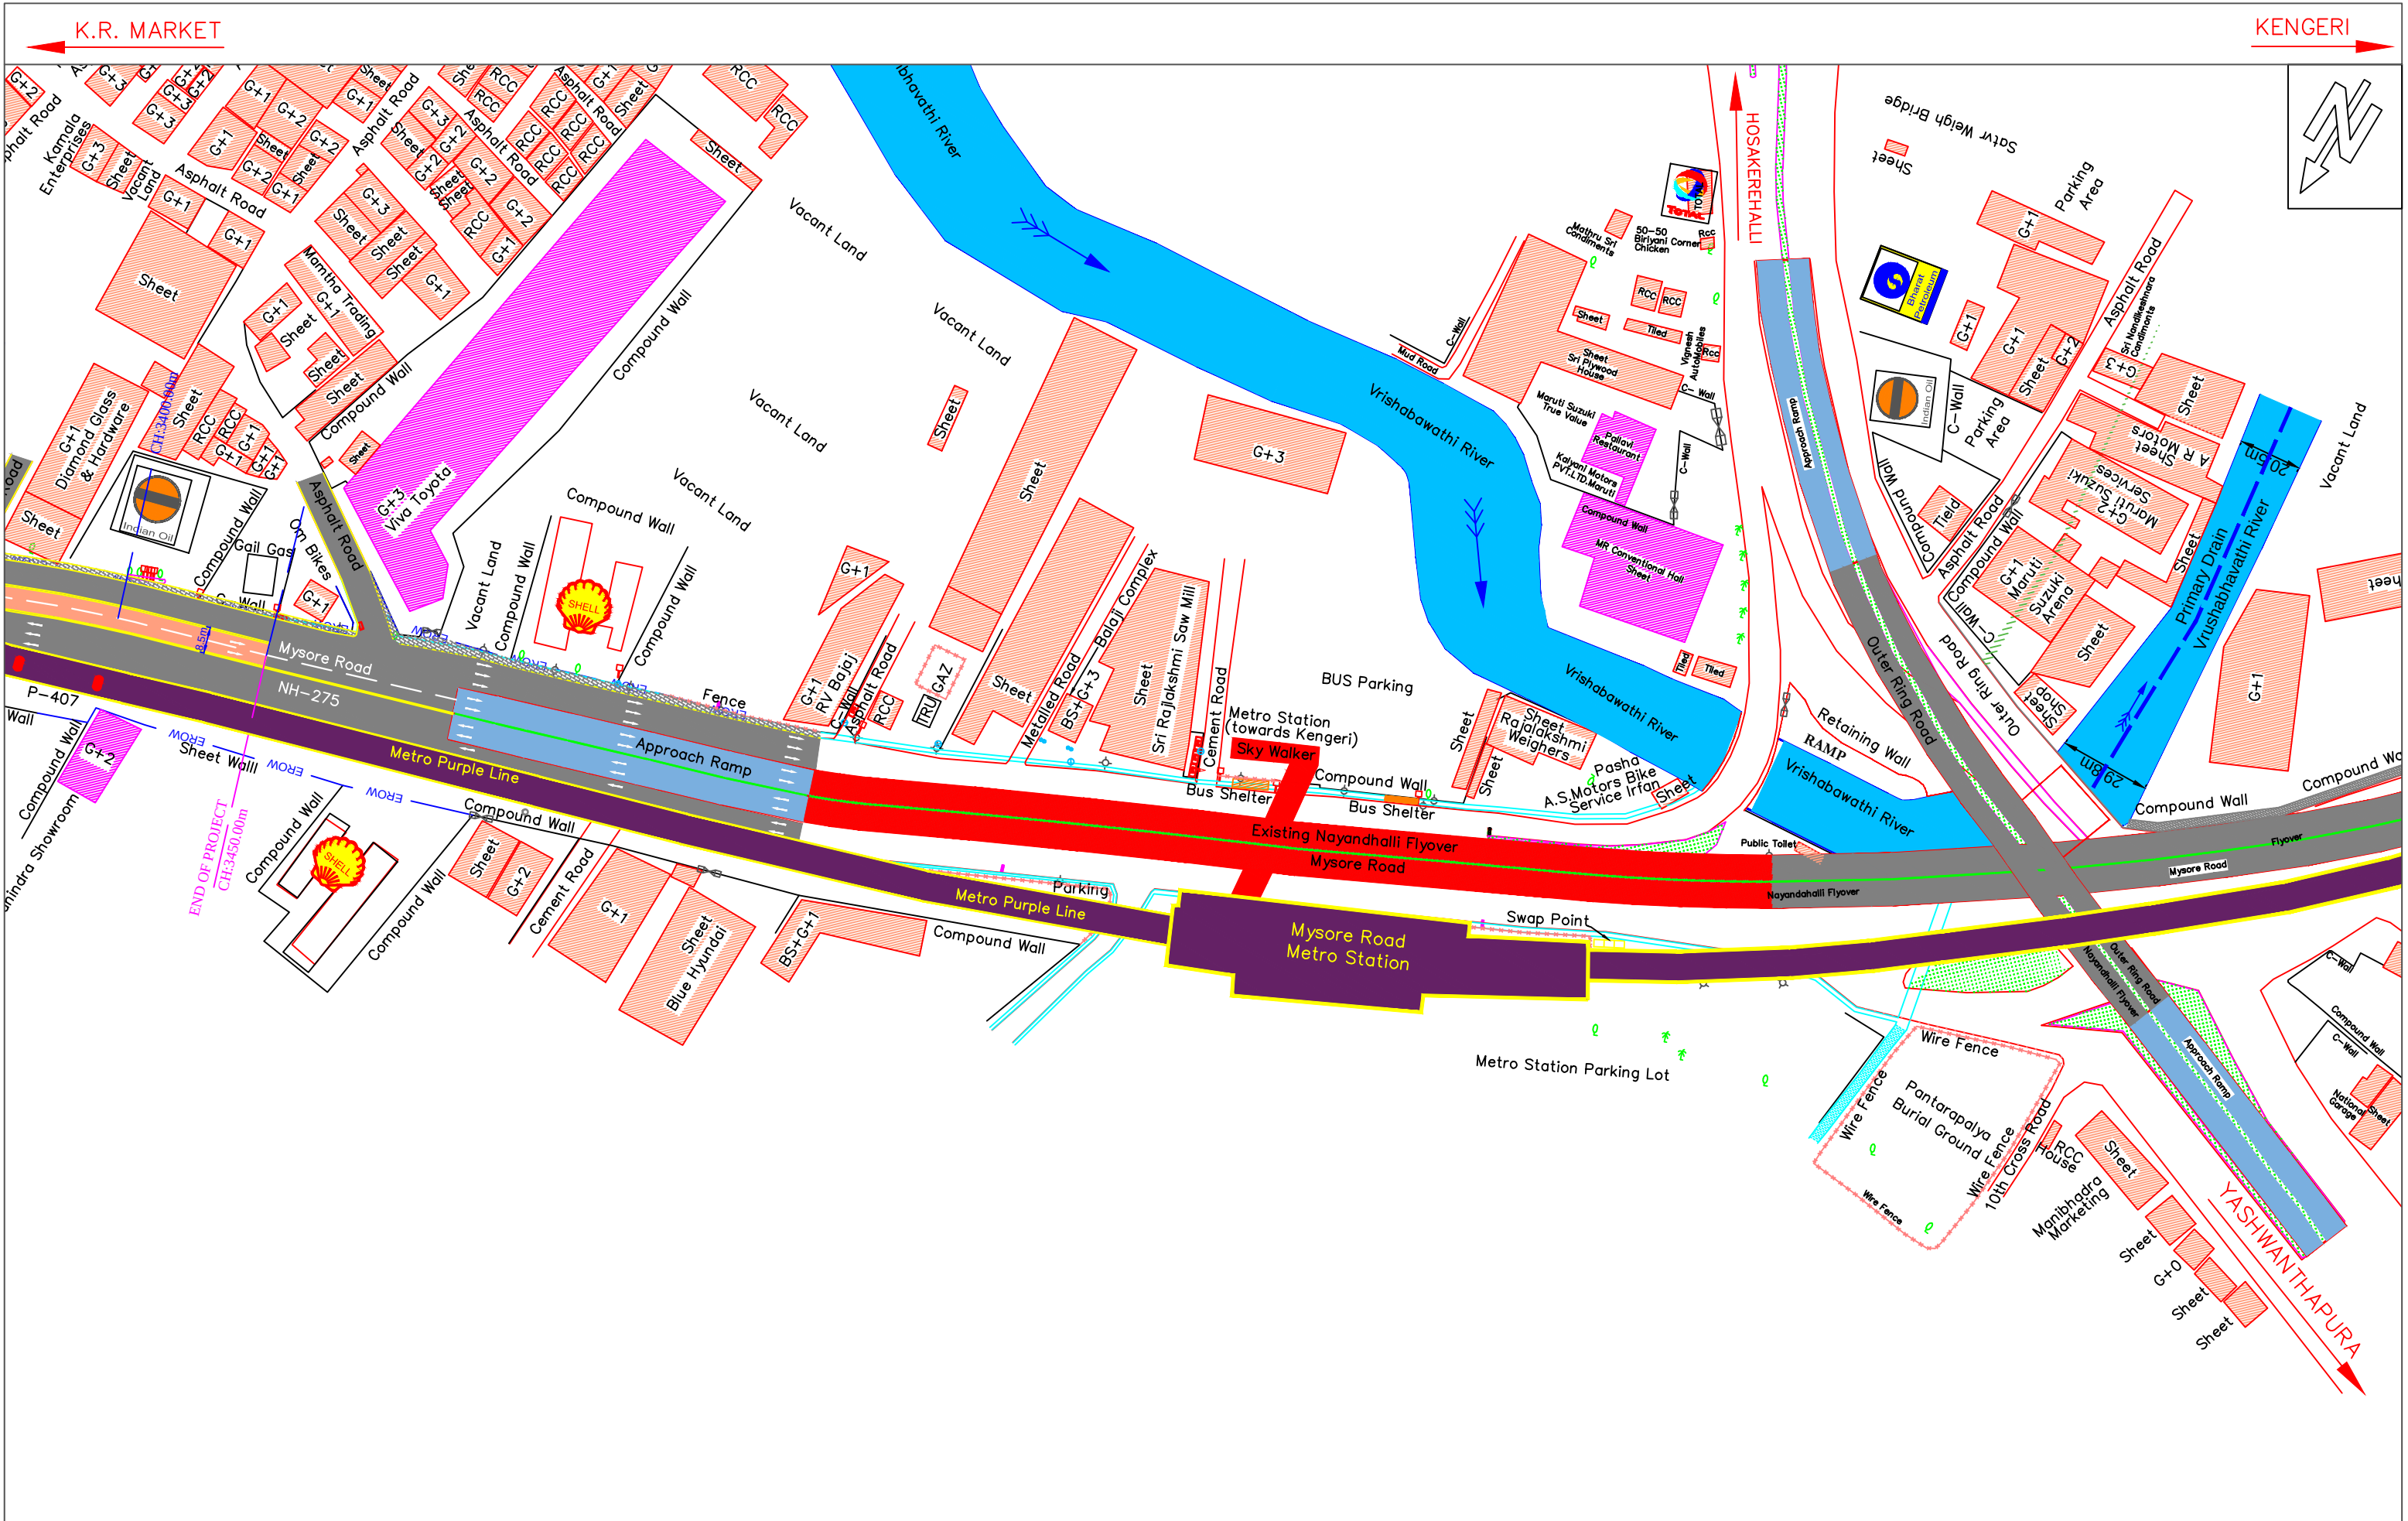

CLIENT:		CONSULTANTS:		PROJECT:		TITLE :		
 BENGALURU SMART INFRASTRUCTURE LIMITED (B-SMILE) #30/1,Thimmaiah Road, Miller Tank Bund Area, Vasantha Nagar, Bengaluru - 560051.		 Siddi Shakthi Projects No.93/31, Asha Nivas, TG Layout, Ittamadu, Banashankari 3rd Stage, Hosakerehalli Post,Bengaluru - 560085. Phone No : + 91 80 43008989 Email: ssprj2001@gmail.com		Construction of Proposed Elevated Corridor from Sirsi Circle to Nayandahalli on Mysuru Road		CONCEPT AND ALIGNMENT PLAN		
						DRAWING NO :	DATE: 23-01-2026	SCALE = 1 : 2000
						SSP/DWG/PRJ/2025-26/19-7		SHEET NO : 6 OF 7
						☐ INFORMATION	☐ PRELIMINARY	☒ DRAFT
						☐ APPROVAL	☐ TENDER	☐ CONSTRUCTION

B.H.E.L. JUNCTION

HOSAKEREHALLI

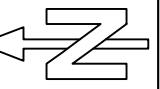

CLIENT:		CONSULTANTS:		PROJECT:		TITLE :		
 B-Smile BENGALURU SMART INFRASTRUCTURE LIMITED (B-SMILE) #30/1,Thimmaiah Road, Miller Tank Bund Area, Vasantha Nagar, Bengaluru - 560051.		 Siddhi Shakthi Projects No.93/31, Asha Nivas, TG Layout, Ittamadu, Banashankari 3rd Stage, Hosakerehalli Post,Bengaluru - 560085. Phone No : + 91 80 43008989 Email: ssprj2001@gmail.com		Construction of Proposed Elevated Corridor from Sirsi Circle to Nayandahalli on Mysuru Road		CONCEPT AND ALIGNMENT PLAN		
						DRAWING NO : SSP/DWG/PRJ/2025-26/19-7		DATE: 23-01-2026
						SCALE = 1 : 2000		SHEET NO : 7 OF 7
						☐ INFORMATION ☐ PRELIMINARY ☐ DRAFT ☐ APPROVAL ☒ TENDER ☐ CONSTRUCTION		